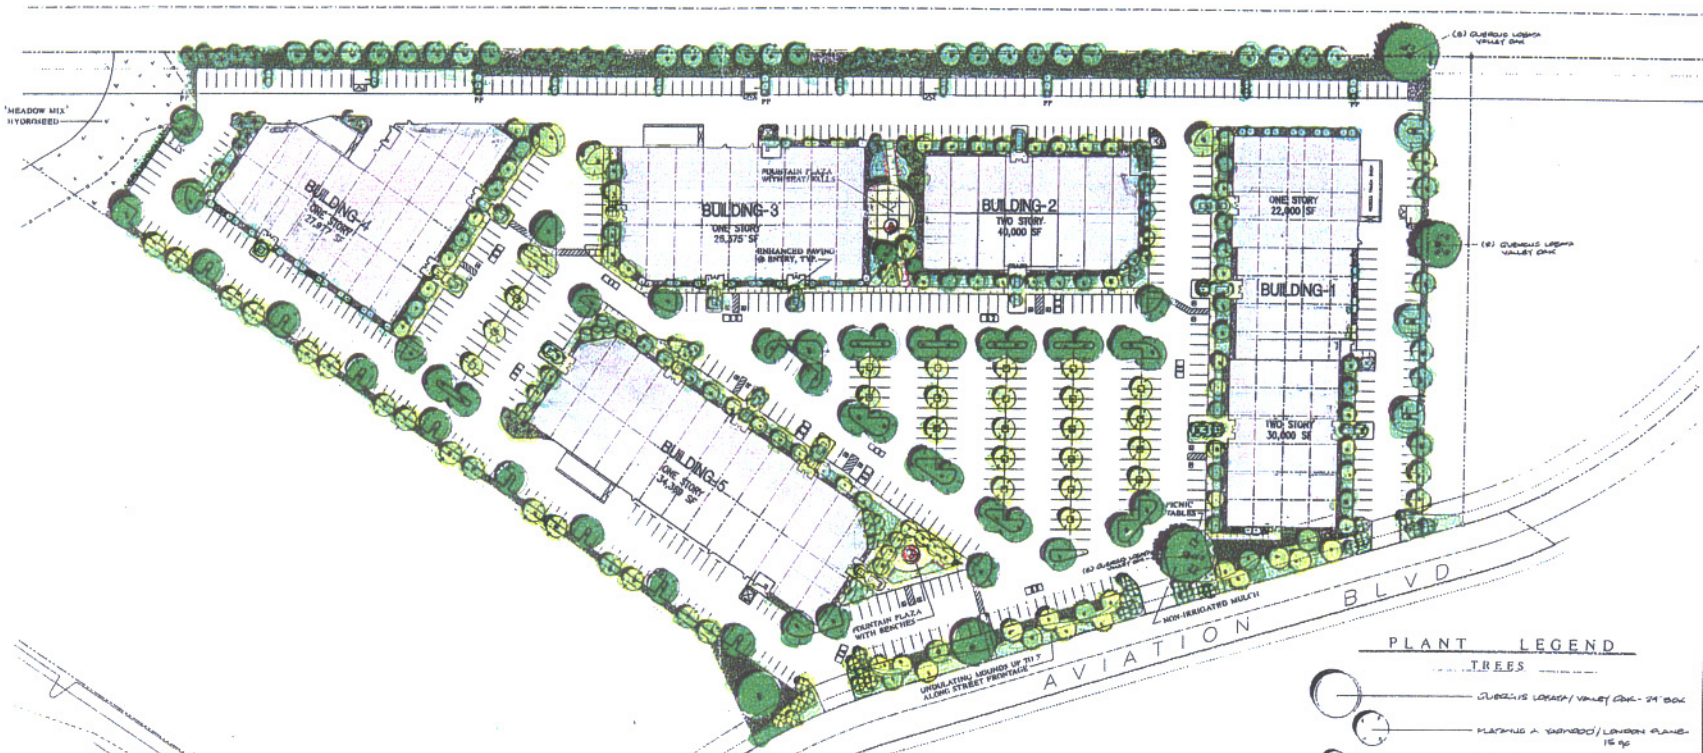

PLANT LEGEND

TREES

- QUERCUS LOBATA / VALLEY OAK - 24" BOX
- PLATANUS A. YARWOOD / LONDON PLANE - 15 gal
- KODINA A. 'CANBERRA' / N CAN. - 15 gal
- EUCALYPTUS RUDIS / PESER GUM - 15 gal
- LIQUIDAMBAR STYRACIFLUA / SWEETGUM - 15 gal
- PINUS CANARIENSIS / CANARY ISLAND PINE - 15 gal
- SEQUOIA SEMPERVIRENS / COAST REDWOOD - 15 gal
- PYRUS C. 'CHANTICLEER' / ORNAMENTAL PEAR - 15 gal
- LAGERSTROEMIA INDICA / CRAPE MYRTLE - 24" BOX
- PRUNUS C. 'CERASIFERA VIRGULA' / PURPLE-LEAF PLUM - 24" BOX
- CERCIS JACQUEMONTI / REDBUD - 15 gal
- TRISONIA LAURINA / N CAN. - 15 gal

PLANT LEGEND

SHRUBS & GROUNDCOVERS

LAWN, TYP.

SHRUB AREA, TYP.

- HEMEROCALLIS HYBRID / DAYLILY - 1 gal
- HELICHRYSUM SERPYLLIFOLIUM / CORAL BELLS - 1 gal
- BEAUCARNEA SPP. - N CAN - 5 gal
- CEANOTHUS SPP. / CALIF. LILAC - 5 gal.
- BERBERIS SPP. / BARBERRY - 5 gal.
- PHOTINIA FRASERI / N CAN. - 5 gal.
- ARCTOSTAPHYLOS SPP. / MANZANITA - 5 gal
- VIBURNUM SPP. / N CAN. - 5 gal.
- NERIUM OLEANDER / OLEANDER - 5 gal
- HEDERA H. 'HANDY' / ENGLISH IVY PLANTS, 12" OC.
- LAWN FROM DWARF TALL FESCUE SOD

NOTES

1) A WATER CONSERVING AUTOMATIC IRRIGATION SYSTEM WILL BE PROVIDED FOR ALL NEWLY LANDSCAPED AREAS.

2) A 3" LAYER OF BARK MULCH WILL BE INSTALLED IN ALL SHRUB/GROUNDCOVER AREAS.